Do not scale from this drawing

03/1979/FUL

LONDON BOROUGH OF RICHMOND UPON THAMES
20 JUN 2003
PLANNING

BLOCK THREE
FRONT ELEVATION
SCALE 1:100

REAR ELEVATION
SCALE 1:100

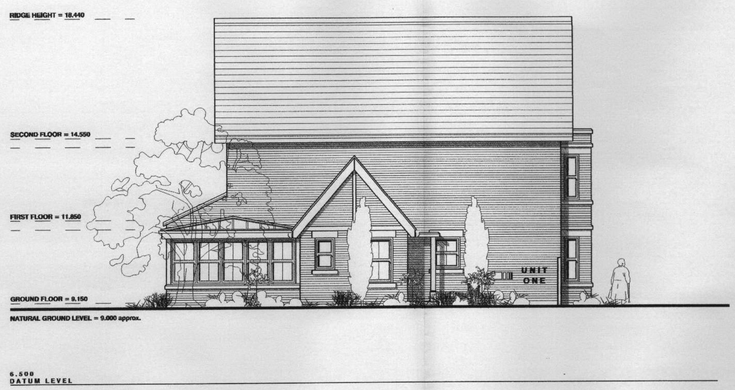

SIDE ELEVATION
SCALE 1:100

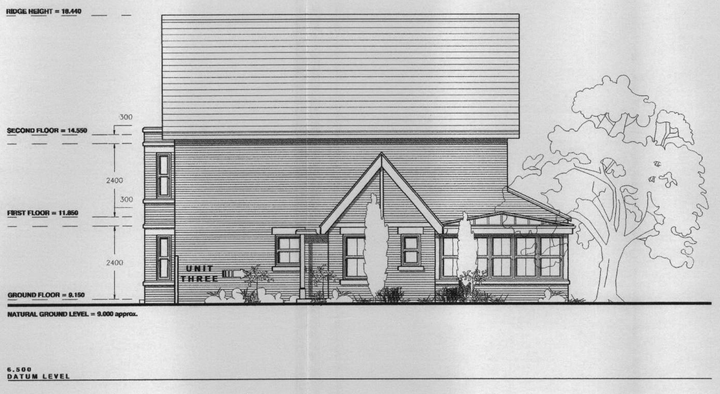

SIDE ELEVATION
SCALE 1:100

Revision		
B	Correction to numbering of units on Front Elevation.	June '03
A	Render changed to brickwork ; Dormer added	
	to Rear Elevation.	April '03

Superseded 31.07.2003.

Client
Laing Homes Thames Valley

Project
10 Glamorgan Road
Hampton Wick
Surrey

Drawing
Proposed Elevations
Block 3

Scale	Date	Drawn
1:100	March '03	jje

PAUL **BROOKES ARCHITECTS**
The Works 28 Barnes Avenue London SW13 9AB
Telephone 020 8563 0181
Facsimile 020 8563 0763
E Mail pb@pbaworks.co.uk

Drawing No
2430 | D [ ] 504 B